ROOF MOUNT WITH INLINE GAS BOOSTER ROUGH IN DIAGRAM

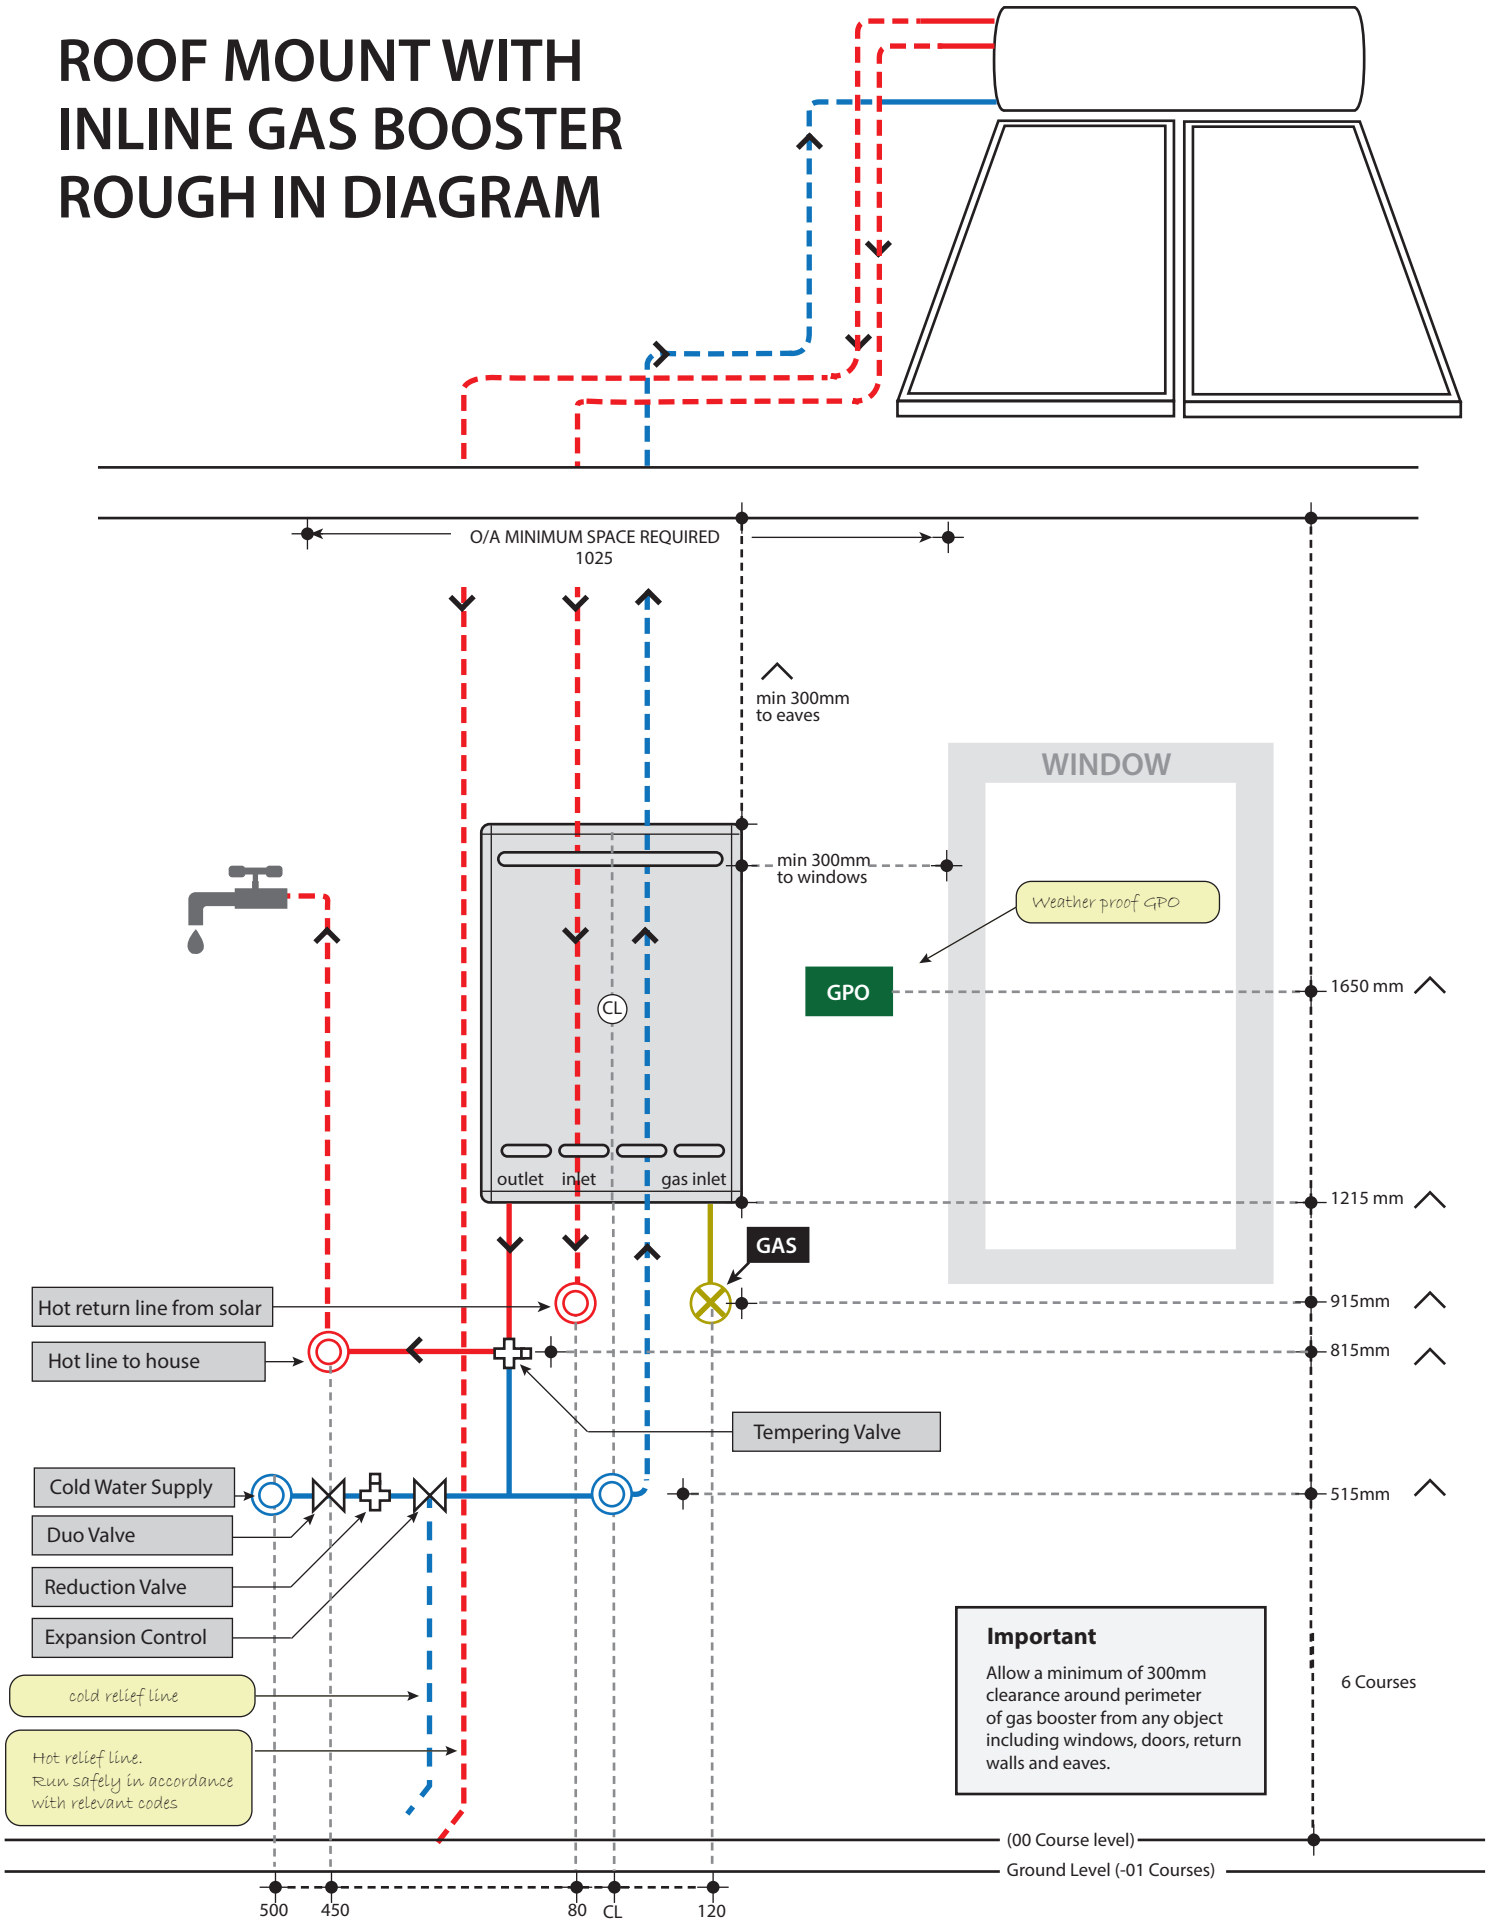

Important

Allow a minimum of 300mm clearance around perimeter of gas booster from any object including windows, doors, return walls and eaves.